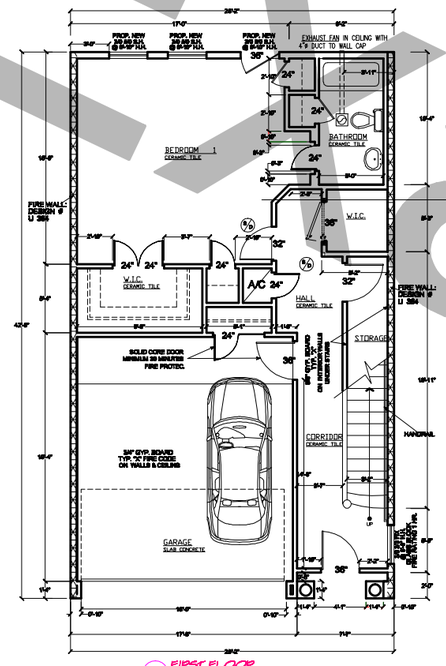


1 FIRST FLOOR

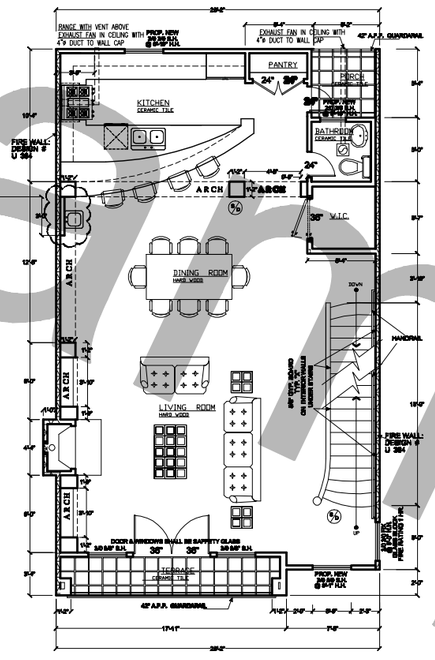


2 SECOND FLOOR

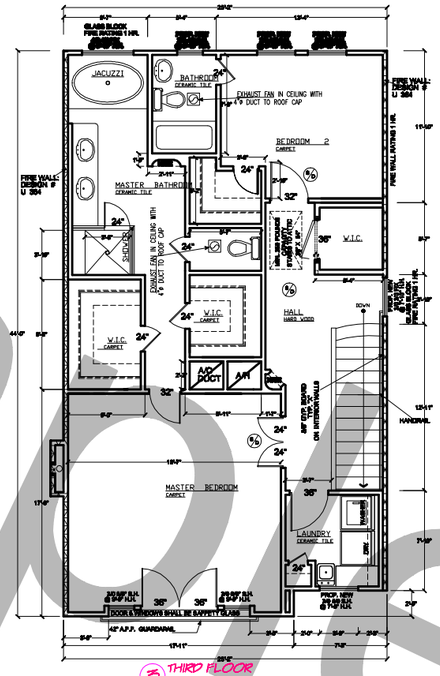


3 THIRD FLOOR

**SQUARE FOOTAGE CALCULATION AREA**

FIRST FLOOR
LIVING AREA —— 000.00 S.F.
GARAGE —— 000.00 S.F.
PORCH —— 00.00 S.F.

SECOND FLOOR
LIVING AREA —— 000.00 S.F.
TERRACE —— 00.00 S.F.
PORCH —— 00.00 S.F.

THIRD FLOOR
LIVING AREA —— 1,000.00 S.F.

TOTAL LIVING AREA —— 2,710.00 S.F.
TOTAL GROSS AREA —— 3,140.00 S.F.

# FLOOR PLAN

SC: 3/16"= 1'-0"

Example

PROPRIETARY NOTICE:
Permits & Plans by ... reserves all rights to the content, contents or portions thereof in any form or by any means without written authorization. Exceptions acknowledged agreement of the Proprietary Notice.

Tel: (713)-928-6994
Cell: (281) 809-0704
Permits & Plans
BUILDING DESIGNER
• Design • Construction • Consulting
702 BROADWAY ST.
HOUSTON, TX 77012

PROJECT:
DATE:
DRAWN BY: PEREZ MTZ
CHECKED BY:
REVISIONS

SHEET NUMBER
A-1
OF